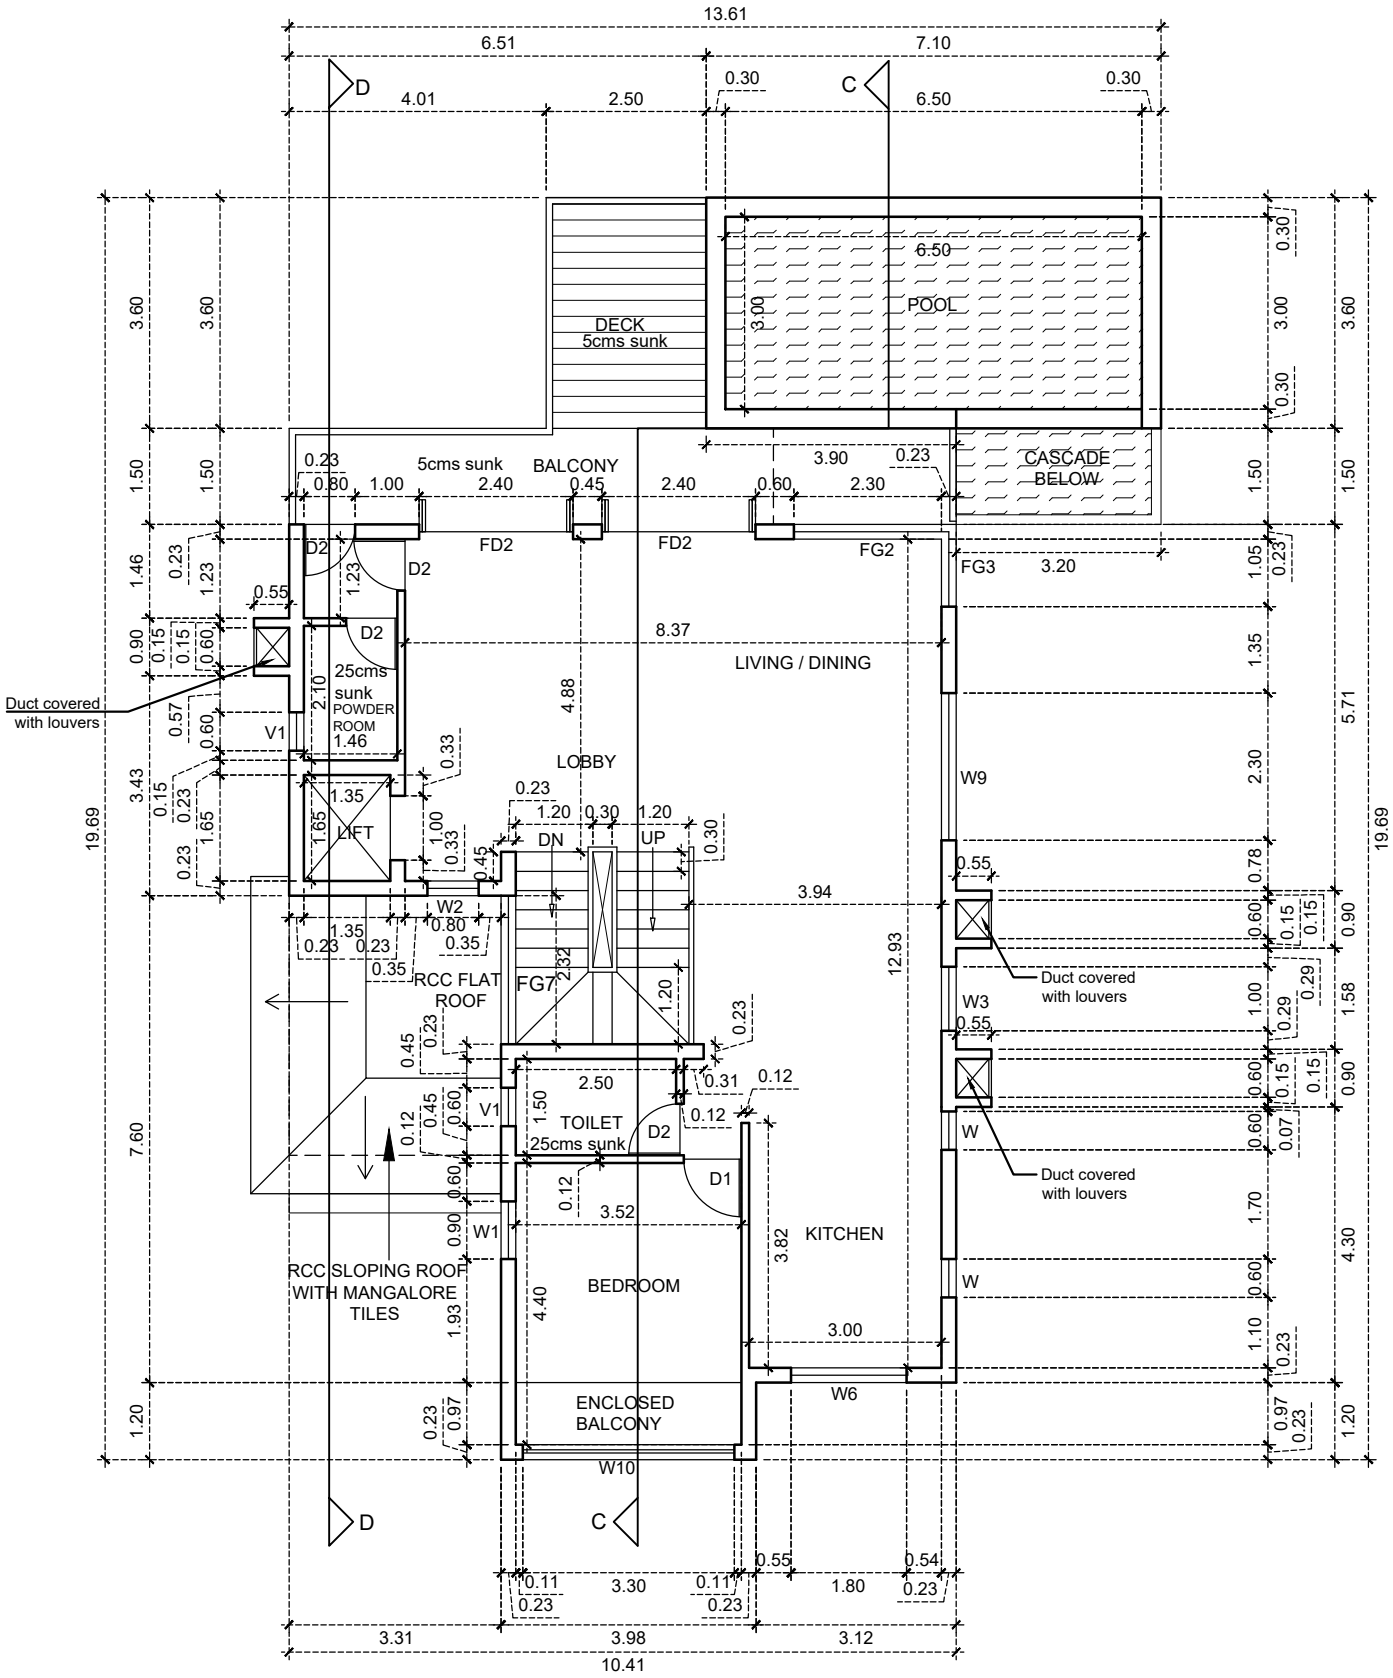

TYPE B - FIRST FLOOR PLAN

SCHEDULES OF DOOR & WINDOW

TYPE	SIZE	SILL	LINTEL	TYPE	SIZE	SILL	LINTEL
D	1.20 X 2.40	——	2.40	W	0.60 X 1.20	1.20	2.40
D1	0.90 X 2.10	——	2.10	W1	0.90 X 1.50	0.90	2.40
D2	0.80 X 2.10	——	2.10	W2	0.80 X 4.20	REFER ELEVATION	
FD	1.50 X 2.40	——	2.40	W3	1.00 X 2.30	0.10	2.40
FD1	3.30 X 2.40	——	2.40	W4	1.50 X 1.50	0.90	2.40
FD2	2.40 X 2.40	——	2.40	W5	1.50 X 1.20	0.90	2.10
FG	1.69 X 2.10	0.30	2.40	W6	1.80 X 2.30	0.10	2.40
FG1	1.28 X 2.10	0.30	2.40	W7	1.80 X 2.10	0.30	2.40
FG2	2.53 X 2.30	0.10	2.40	W8	1.95 X 2.10	0.30	2.40
FG3	1.28 X 2.30	0.10	2.40	W9	2.30 X 2.30	0.10	2.40
FG4	1.69 X 2.30	0.10	2.40	W10	3.30 X 2.30	0.10	2.40
FG5	1.28 X 2.30	0.10	2.40	W11	1.00 X 2.30	0.10	2.40
FG6	2.50 X 2.40	——	2.40	V	0.60 X 0.90	1.20	2.10
FG7	2.32 X 4.20	REFER ELEVATION					

PRELIMINARY WORKING DRAWING

REVISION	DESCRIPTION	DATE	SIGN

PROJECT : PROPOSED RESIDENTIAL PROJECT, SWIMMING POOL & COMPOUND WALL ON PLOT BEARING SURVEY No./ SUB DIVISION NO. 13/16 AT VERLA VILLAGE, BARDEZ TALUKA GOA.

OWNER : ANTON & VIVEK PINTO ROSARIO

DWG. NO. : W D - 03

PROJECT ENGINEER :

TYPE : FRAMED STRUCTURE

DATE : 27 / 03 / 2019

DRAWN : TANVI

VERIFIED : SIDHARTH

M /S ULYSIS

ARCHITECTURAL, INTERIORS & LANDSCAPE CONSULTANTS

201- A, MATHAIS PLAZA,PANAJI GOA, 403001

TEL: 0832 2421950 , EMAIL: ulysis_goa@ rediffmail.com